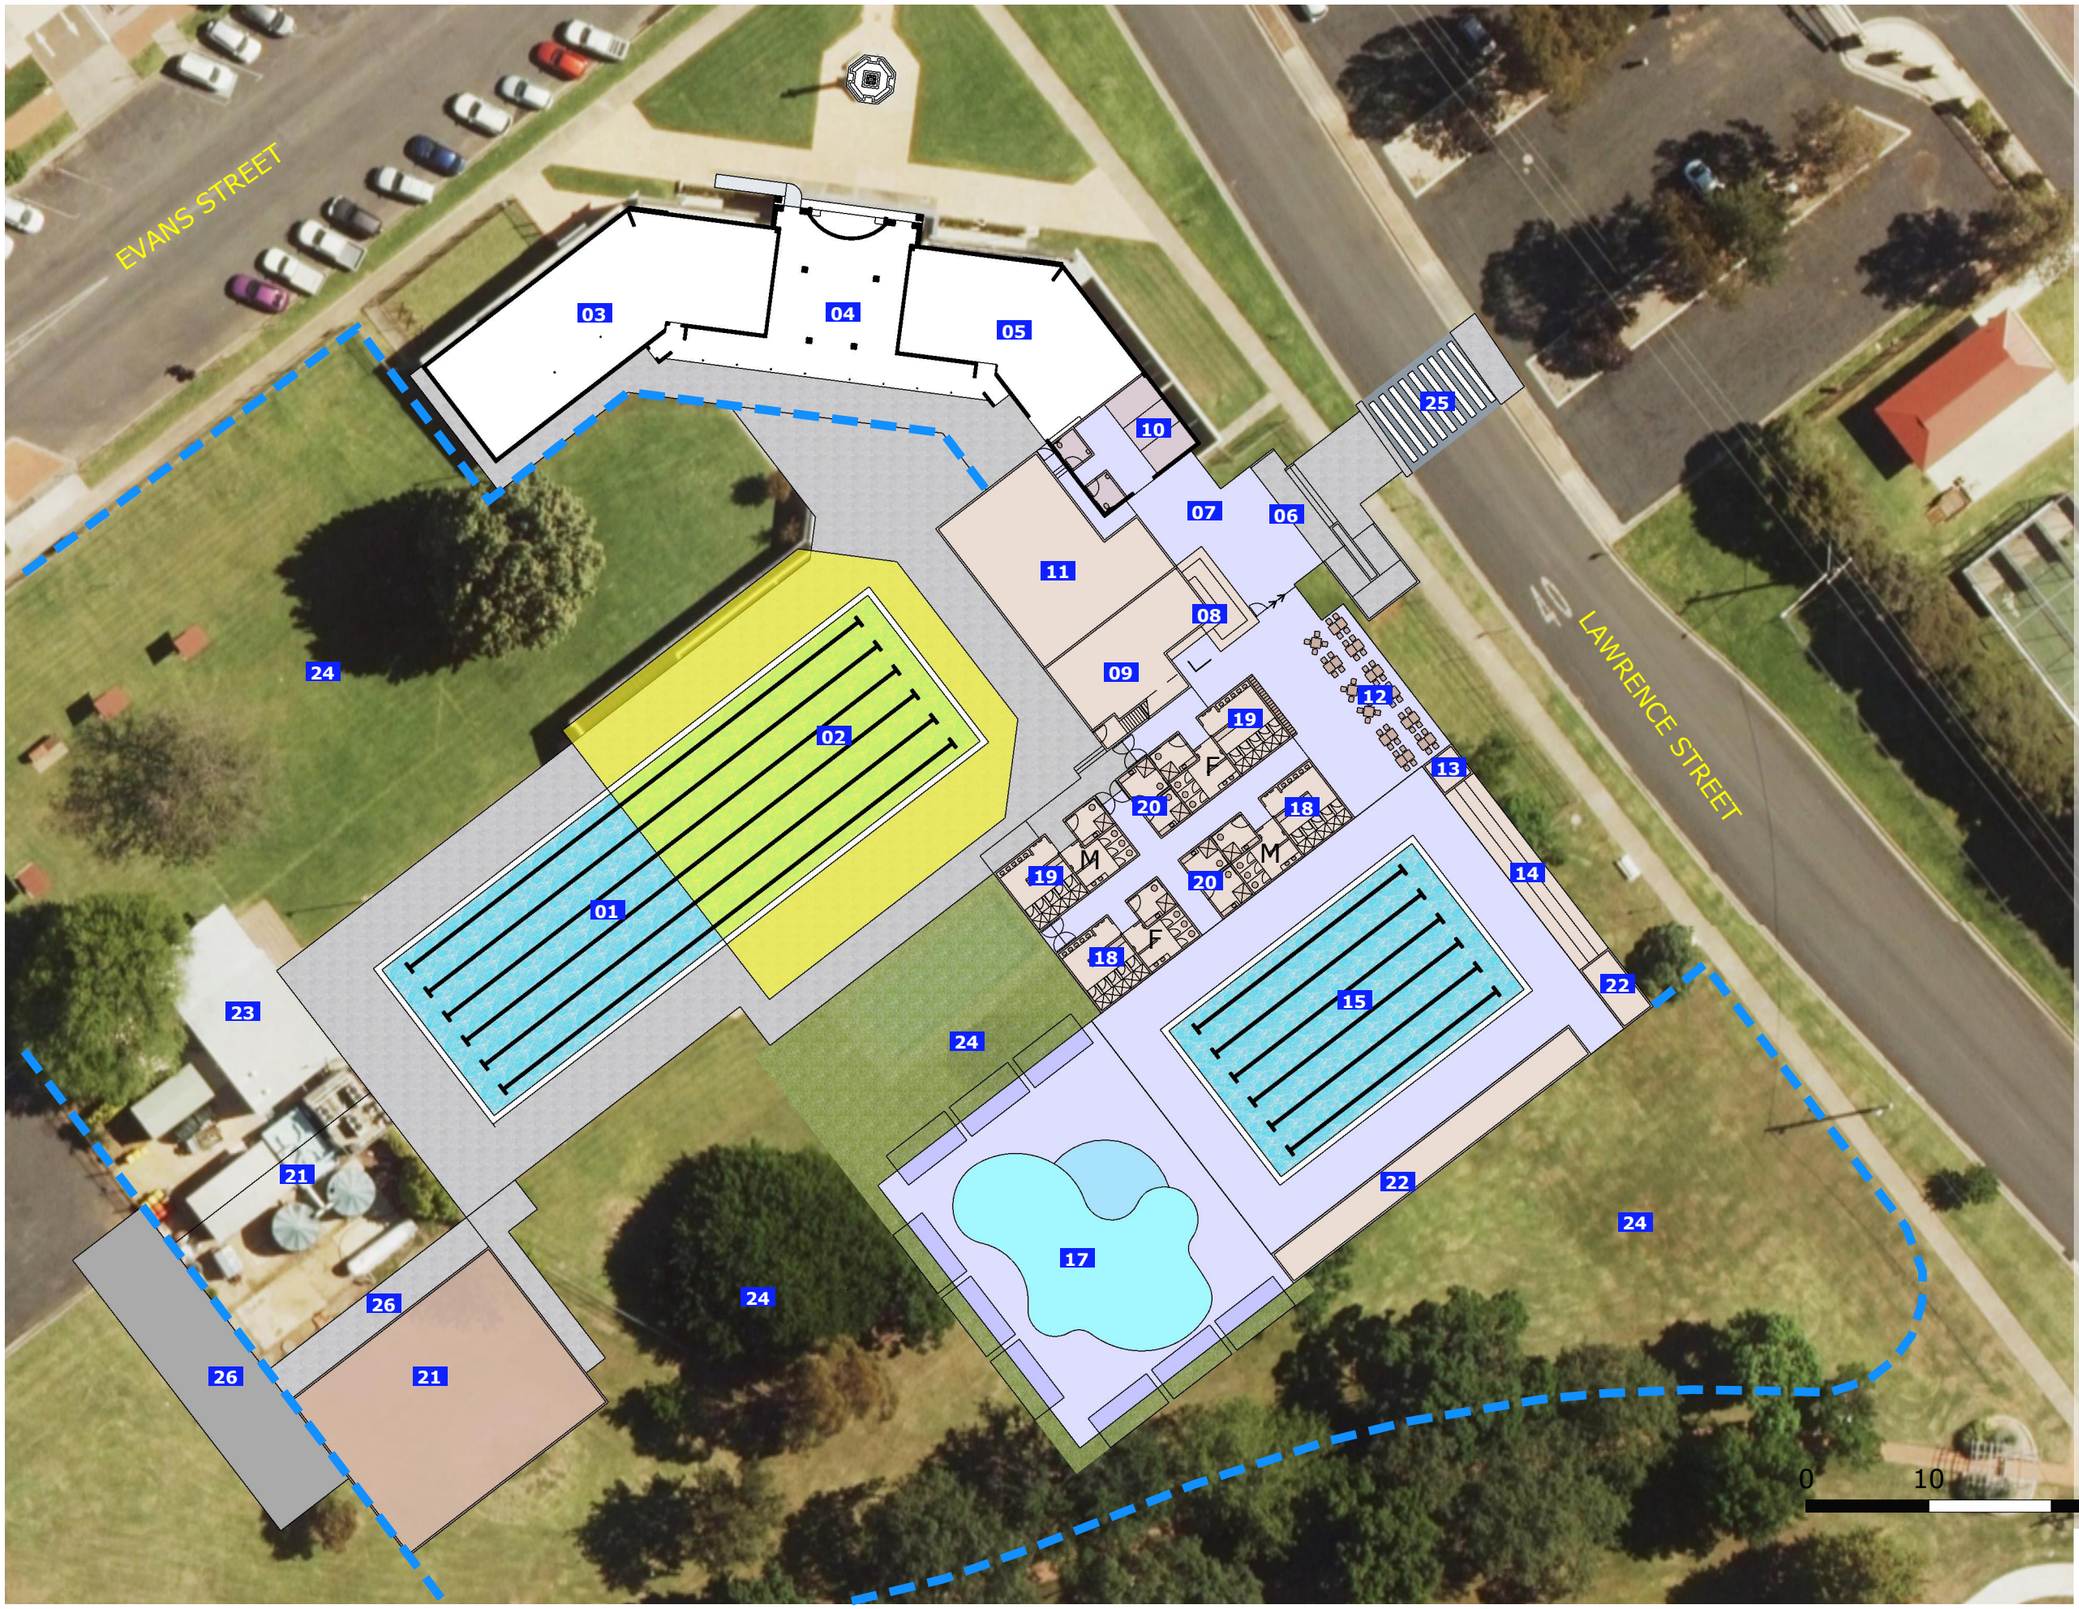

LEGEND

- Site Boundary extended

01 EX 55yd 6 lane pool
02 EX partial pool roof cover
03 Leasable Area
04 Leasable Area
05 Leasable Area
06 Entry
07 Foyer circulation
08 Reception - self serve cafe
09 Admin offices
10 consulting suites
11 Multi Purpose room
12 Cafe seating
13 First Aid
14 Spectator seating
15 25m 6 lane pool - lift access multi purpose - moveable floor
16 -
17 Splash Pad - toddler pool outdoor
18 Indoor pool amenities
19 Outdoor pool / group amenities
20 Family DDS amenities
21 plant room - wet
22 store
23 EX swim club rooms
24 grassed outdoor areas
25 pedestrian crossing
26 service access

15 final 28.05.21 title : concept GF plan - Option 1A scale: 1: 500 @ A3

SK 009 **proj no 12333** client : **Inverell Shire Council** project : **Inverell Aquatic Centre Future Development Plan**

Otium Planning group
graphitearchitects

COPYRIGHT; All rights reserved, This work is copyright and cannot be reproduced in any form or by any means without the written permission of graphite architects. Any license, express or implied, to use this document for any purpose whatsoever is restricted to permission for the use of this document which must be specifically sought from and granted by graphite architects.

pdt architects NSW pty ltd trading as graphite architects ABN 42 113 751 483 | 1 / 273 alfred street north | north sydney | NSW 2060 | ph 02 8011 0710 f 02 8011 0720